




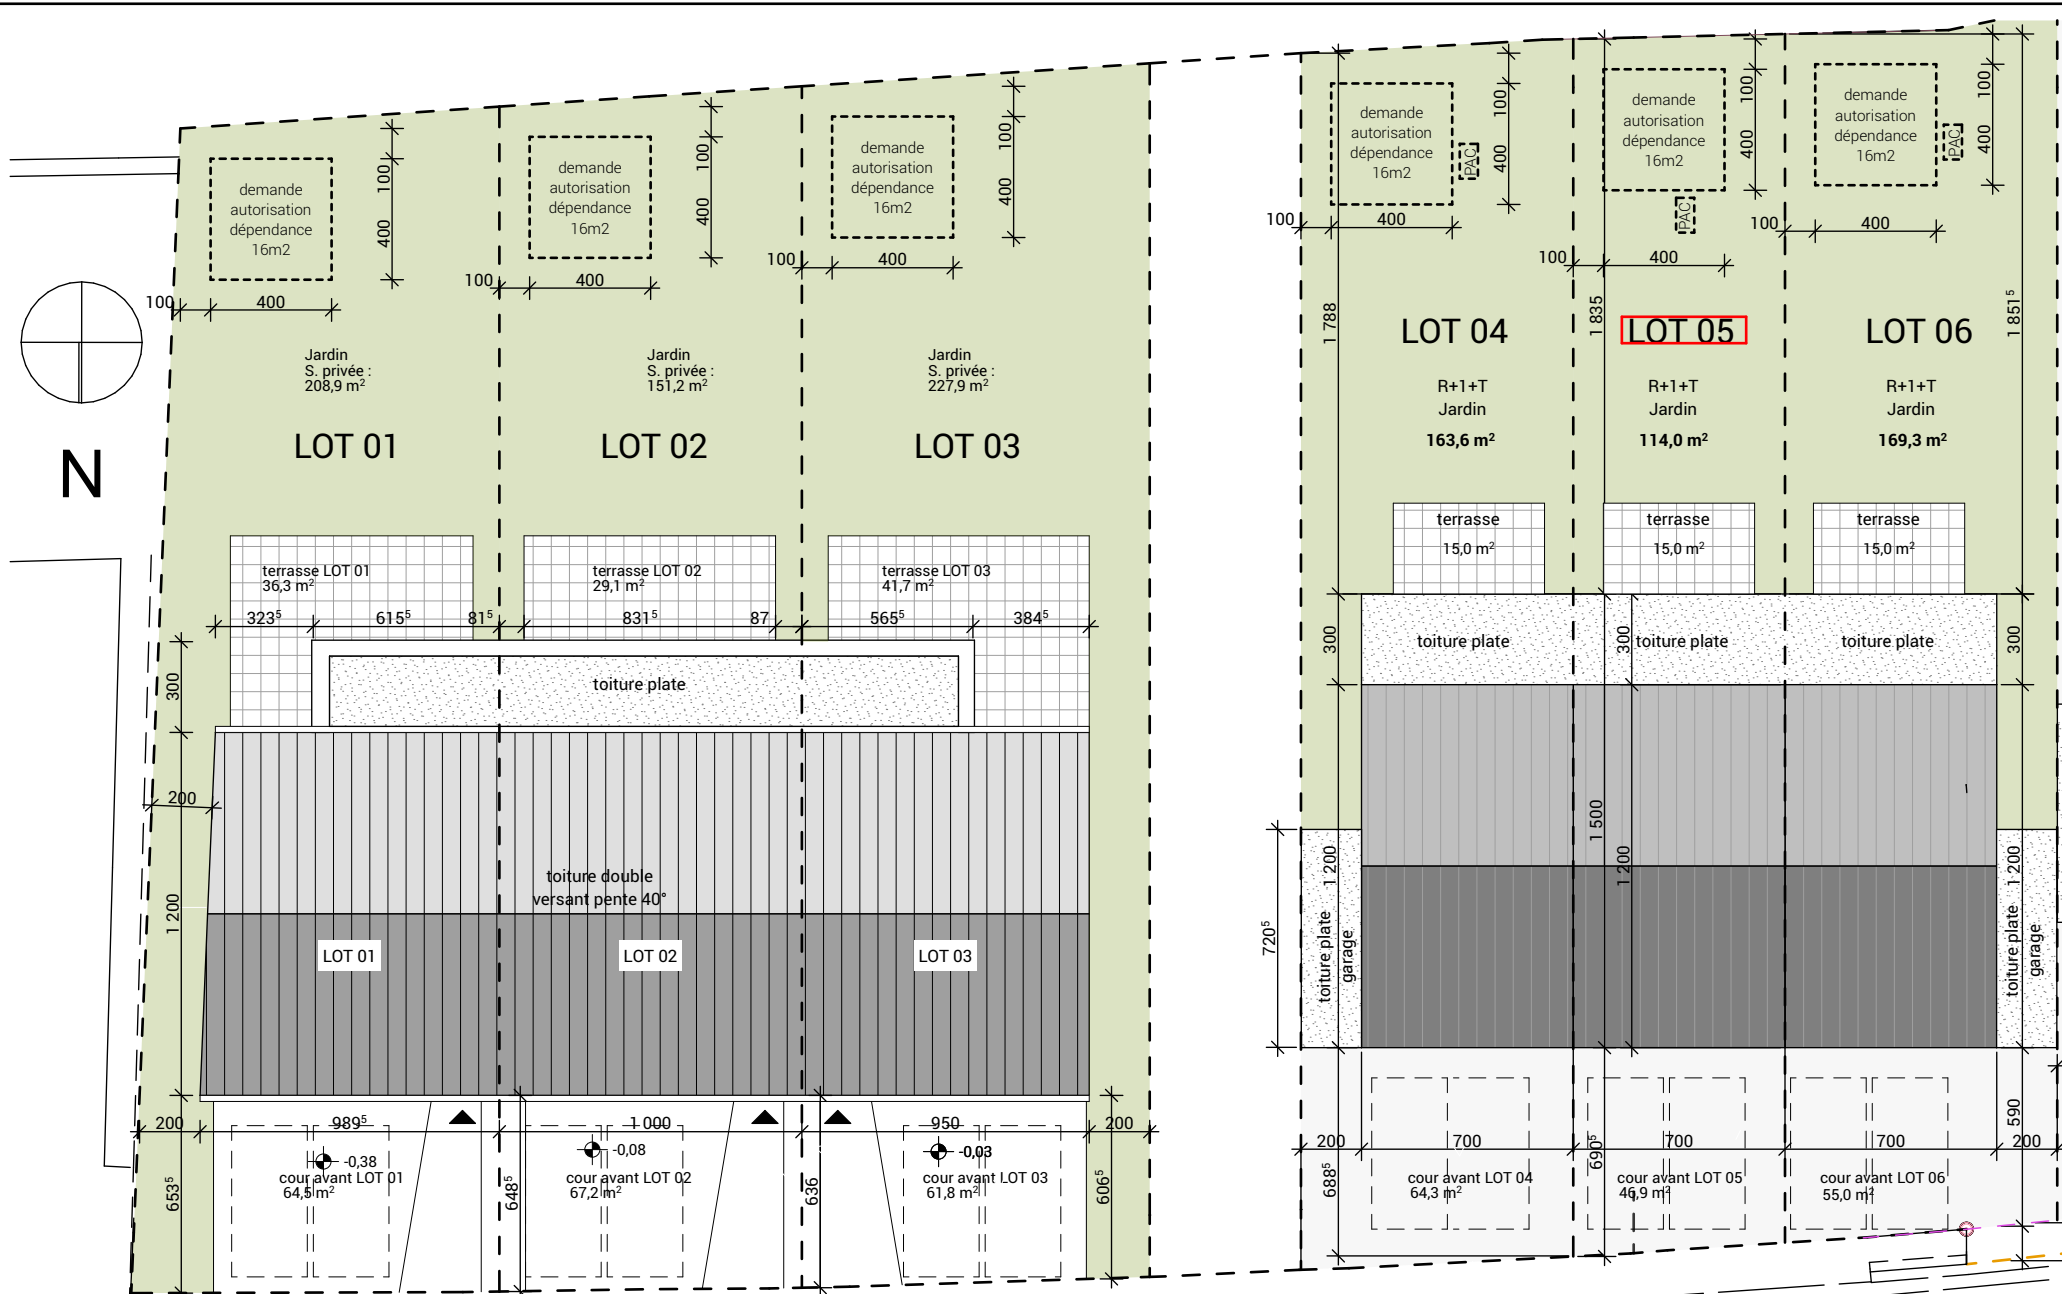

Implantation

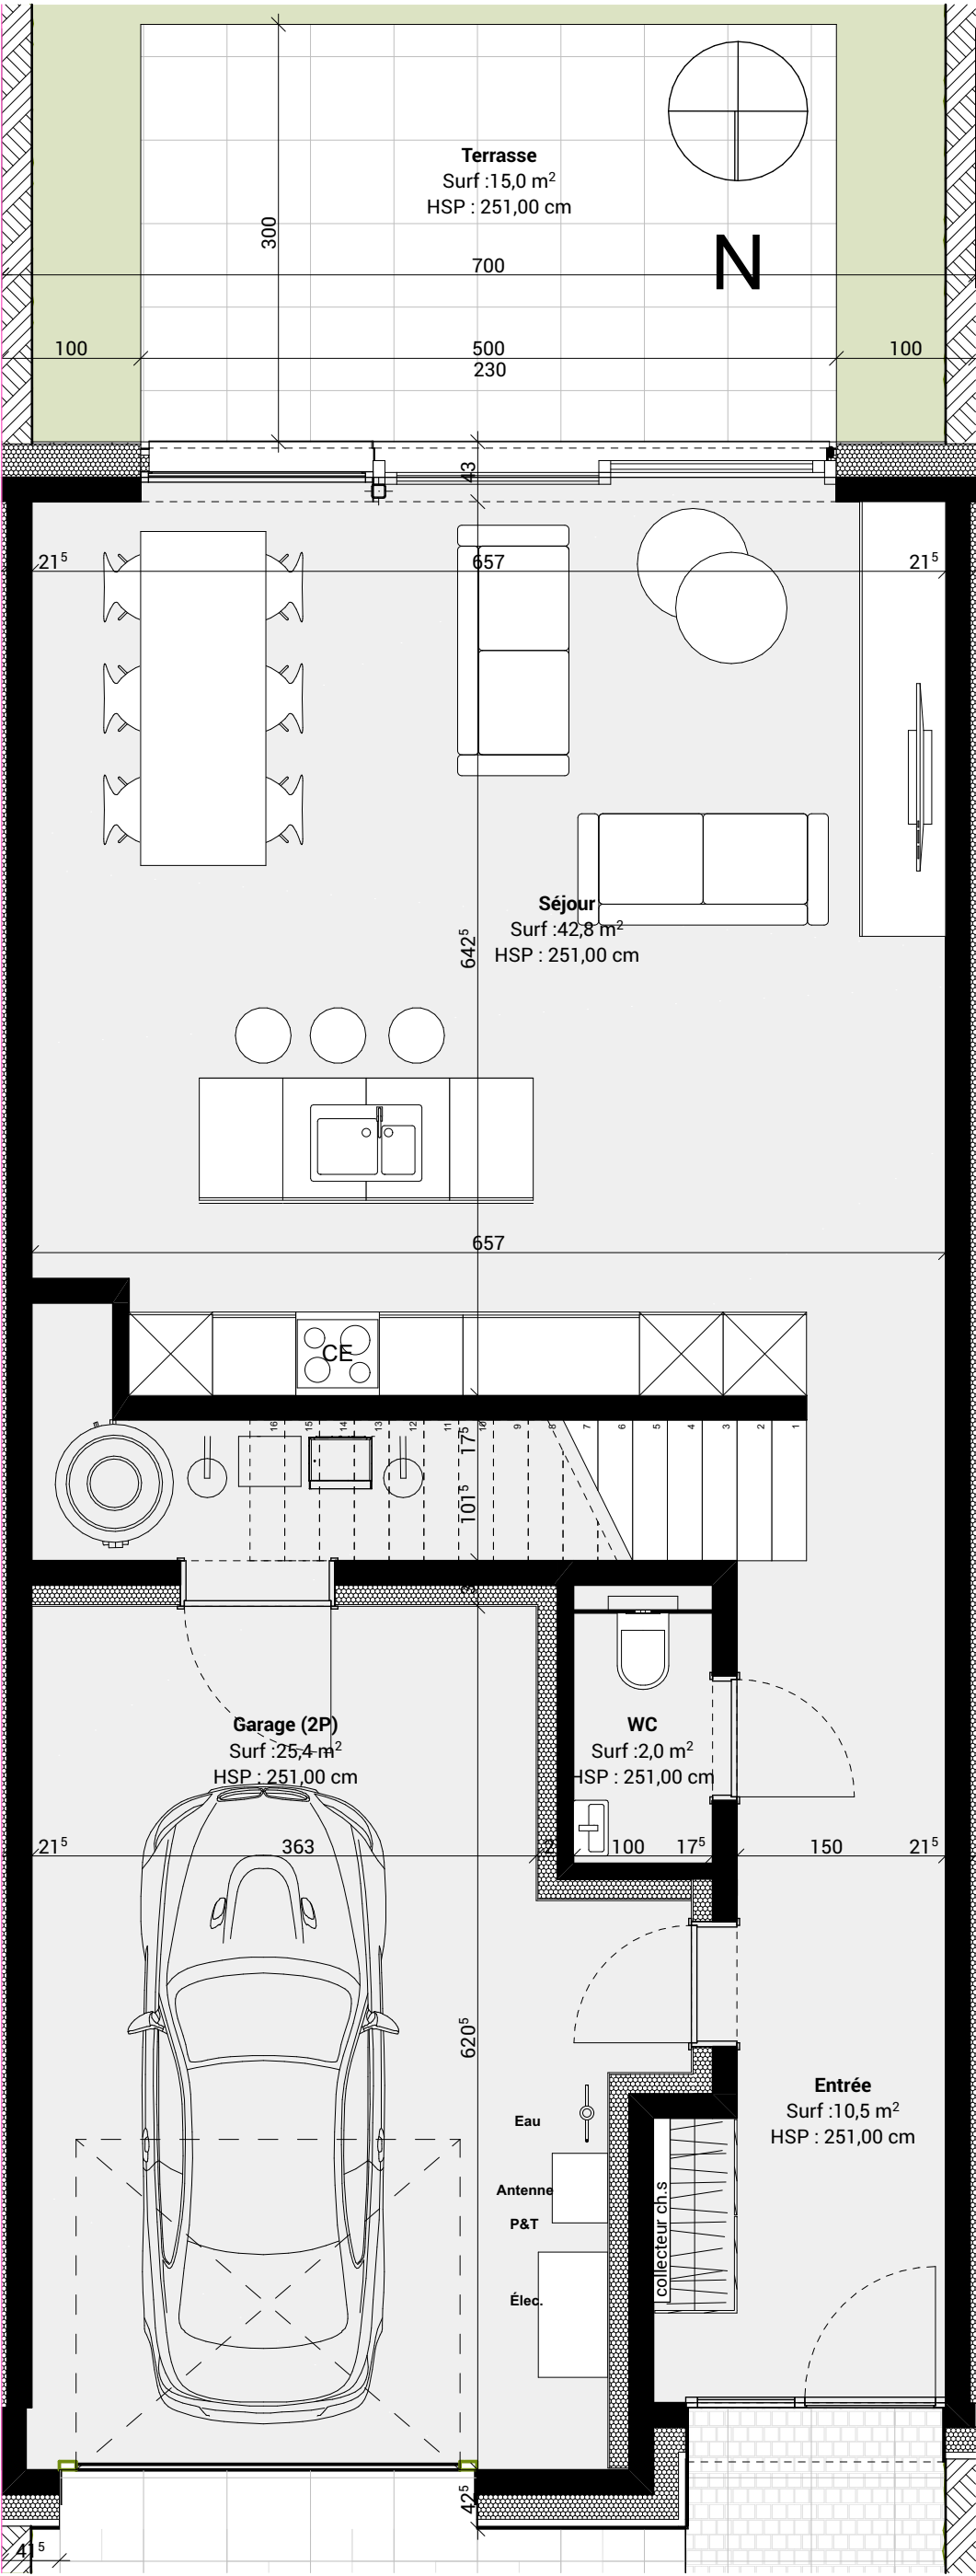



Rez-de-chaussée 1:50

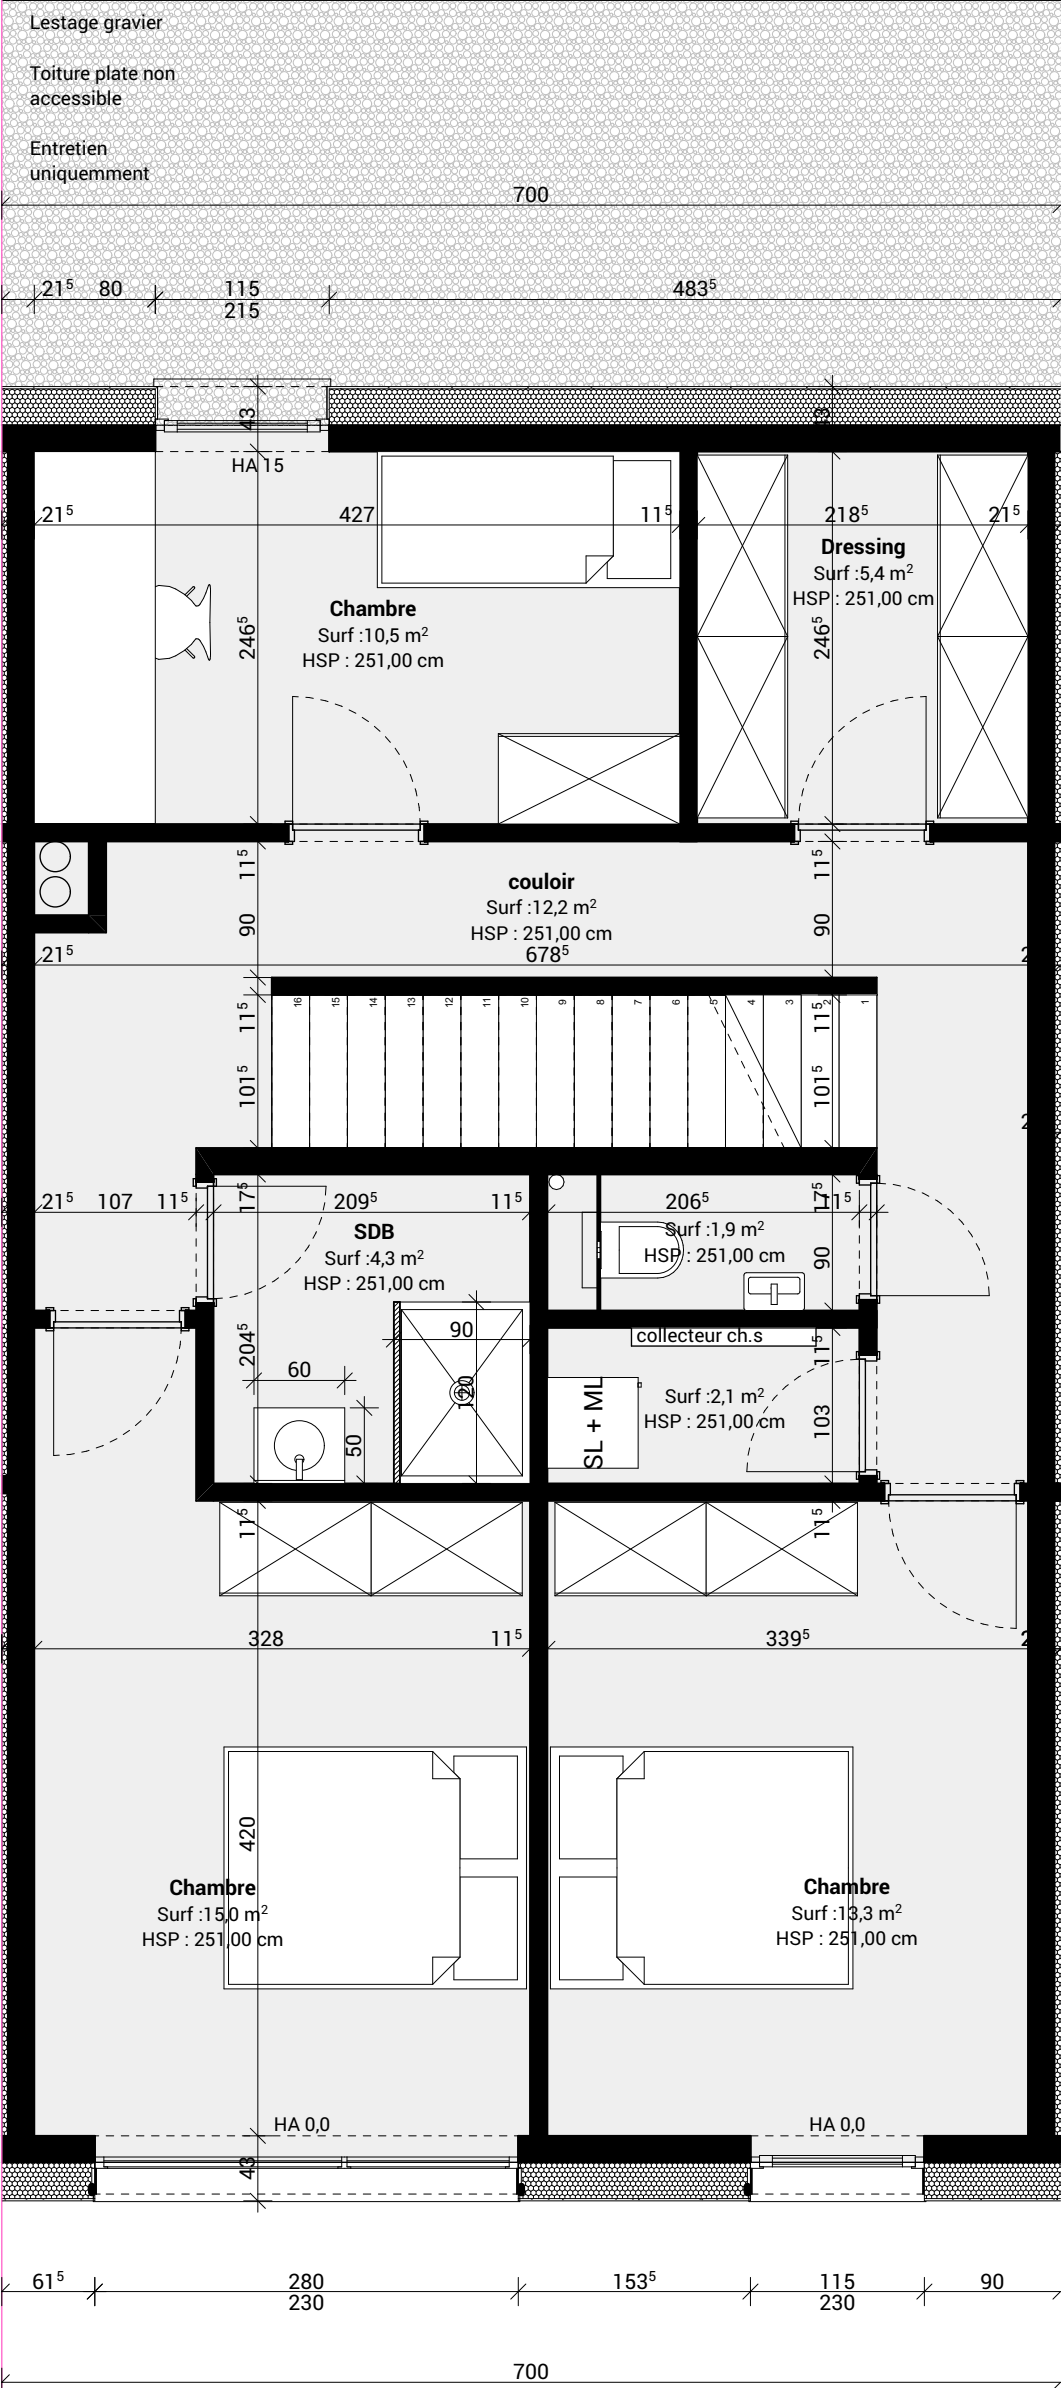

1

1:50

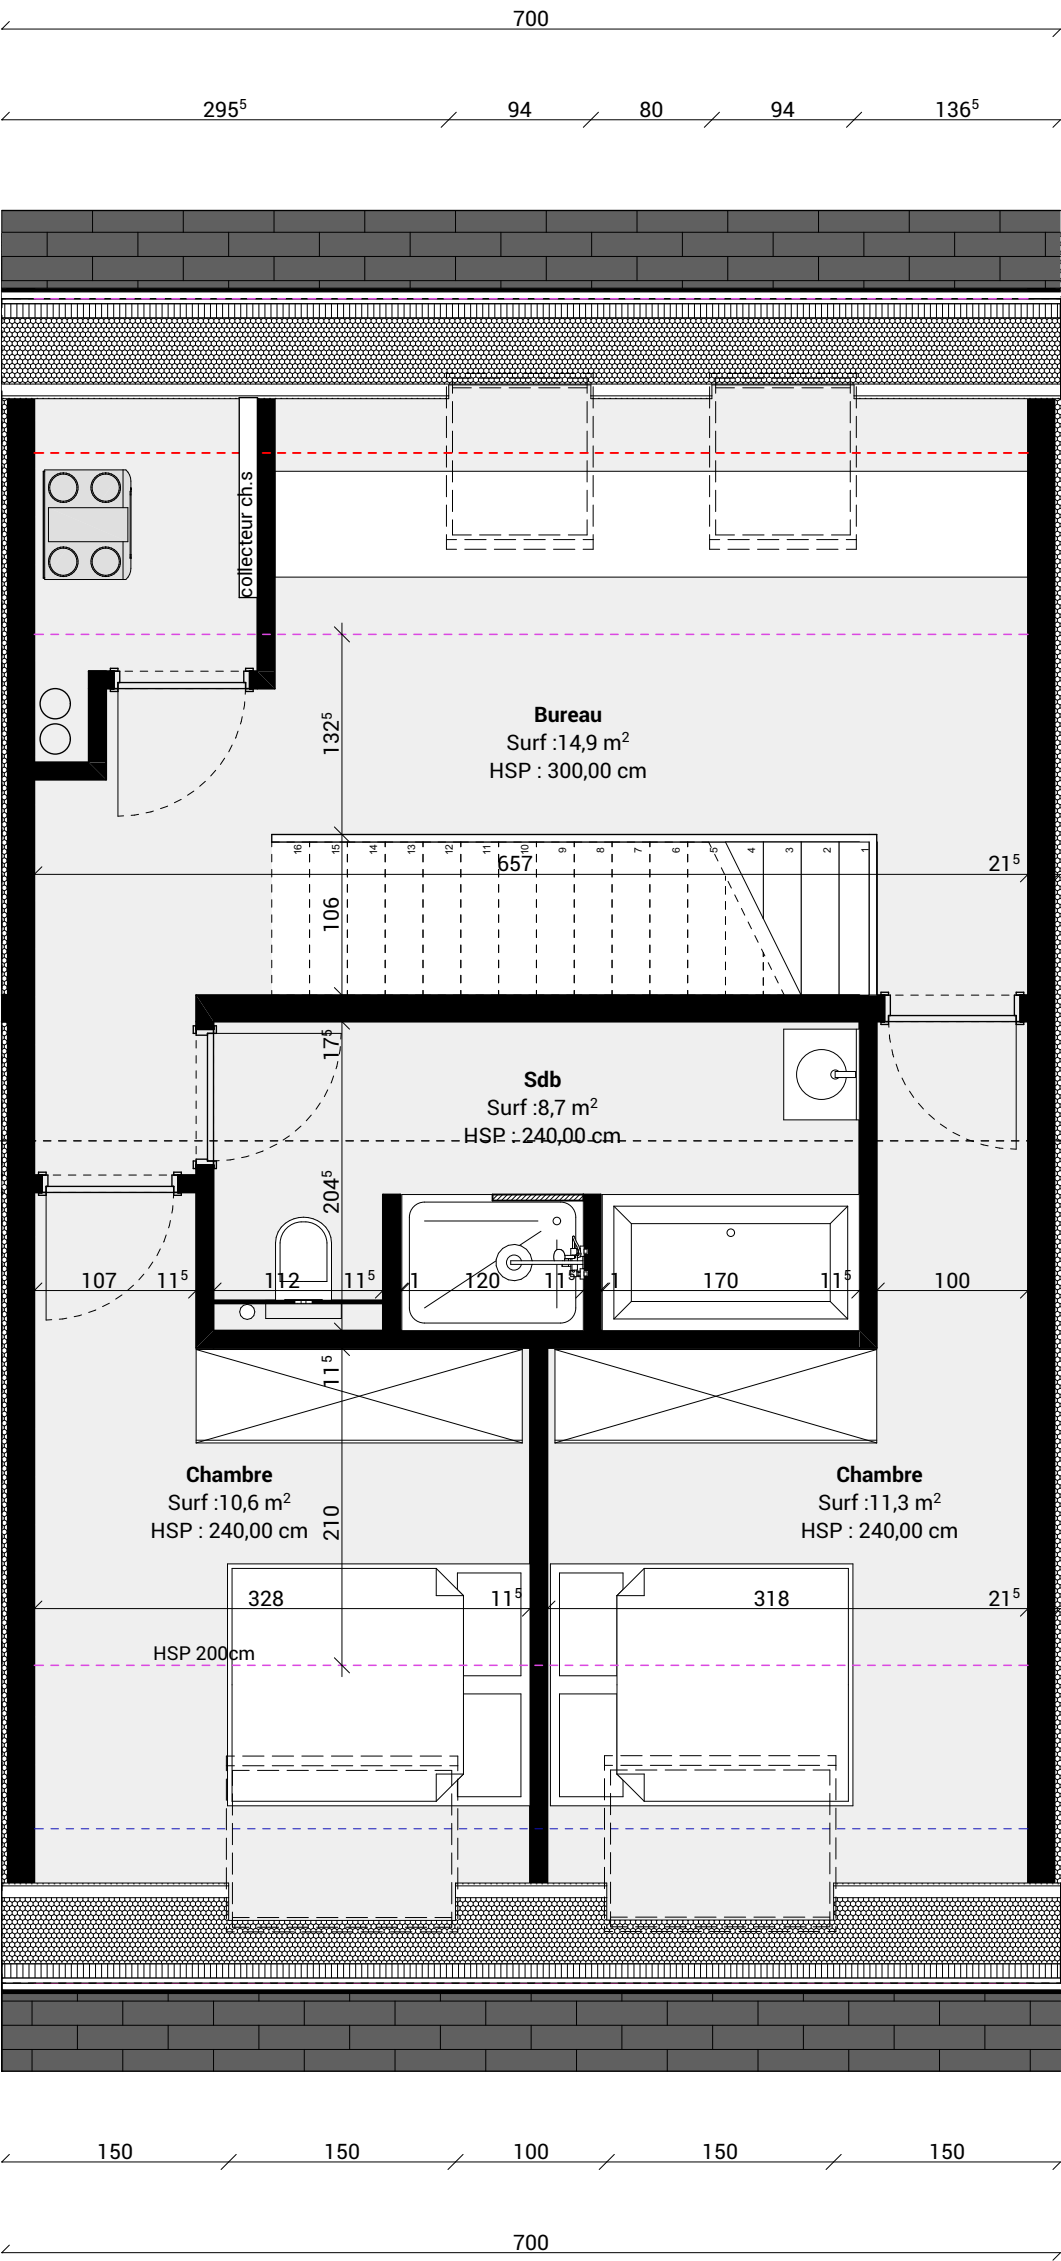

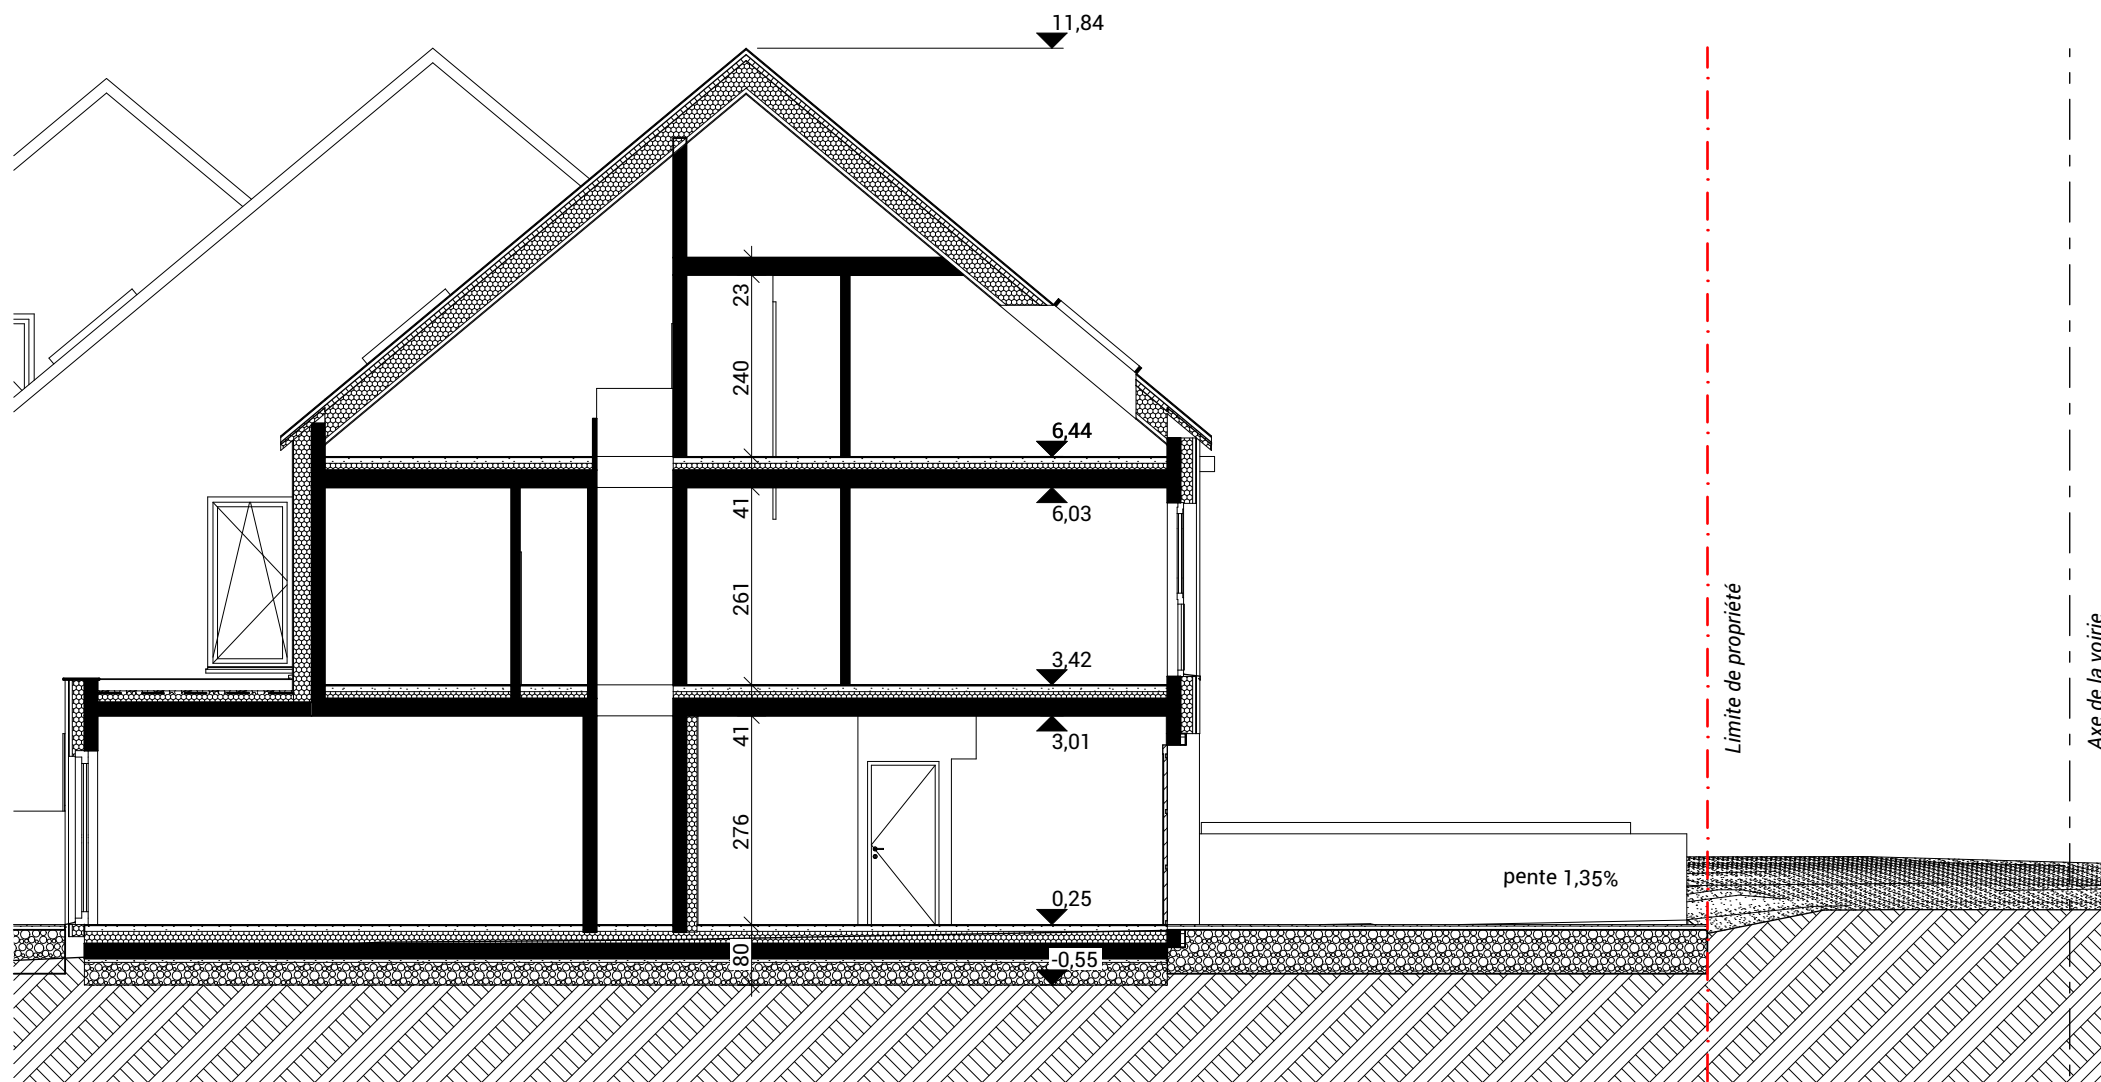

LOT 05

1:100

